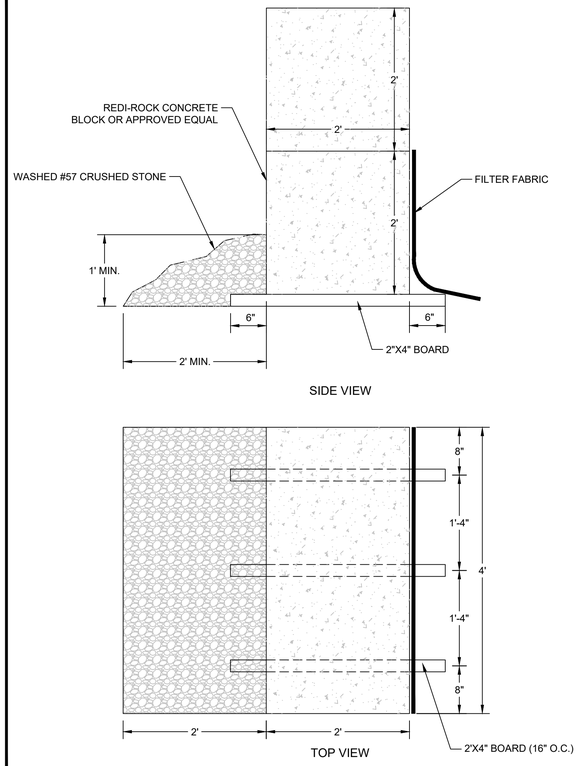

DETAIL FOR WEST WALL OF DEWATERING AREA

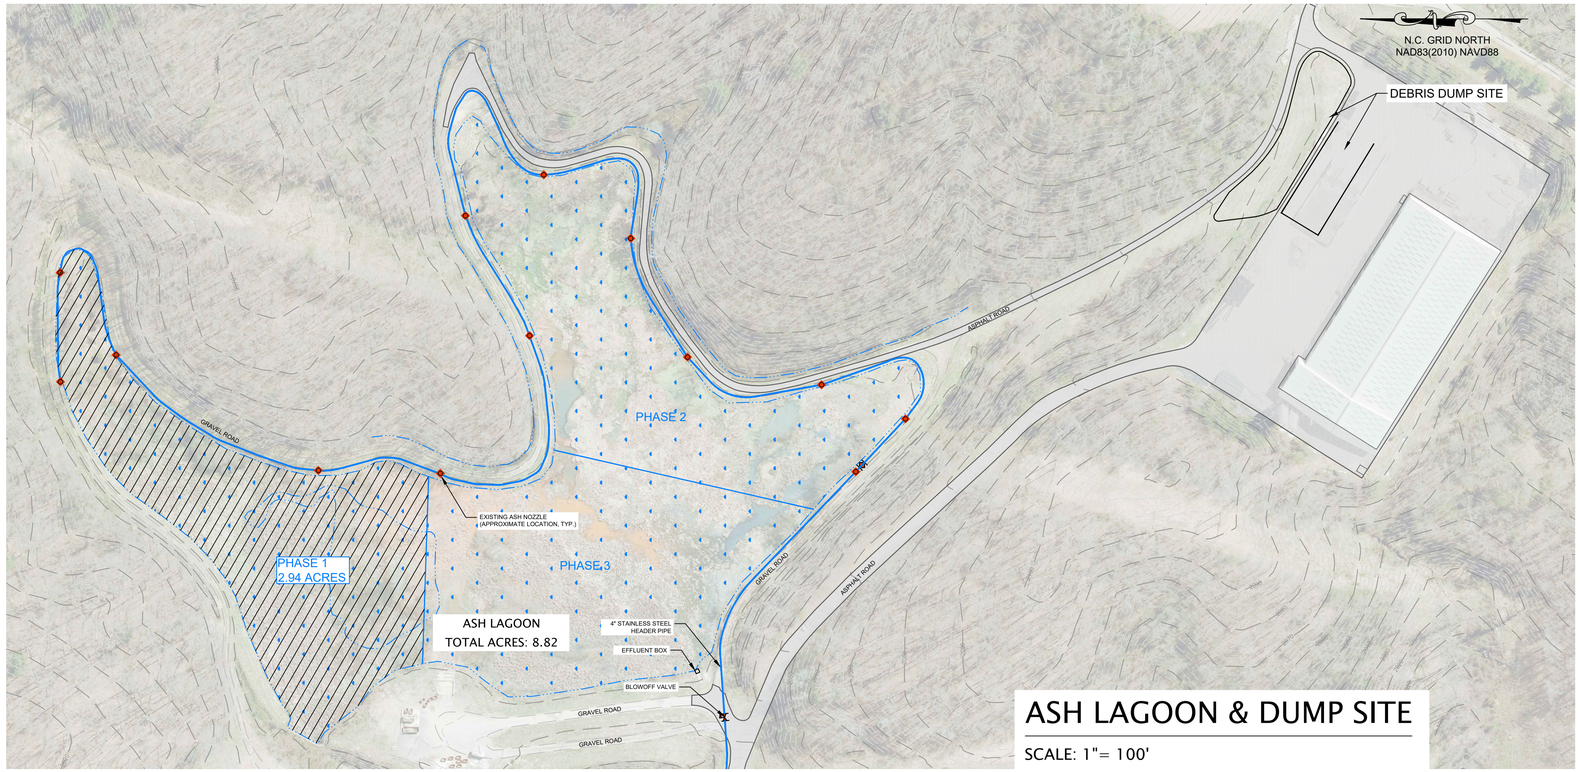

ASH LAGOON & DUMP SITE

SCALE: 1"= 100'

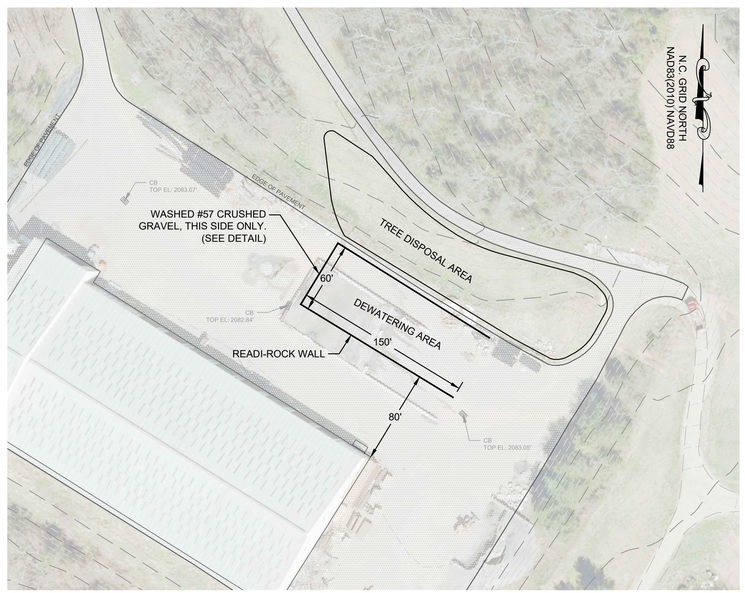

DEBRIS DUMP SITE

SCALE: 1"= 60'

Metropolitan Sewerage District of Buncombe County

INCINERATOR ASH LAGOON
RESTORATION – PHASE 1

PL–1

DRAWN: KMK
CHECKED BY: KMK
APPROVED: WHC
DATE: 09/30/2021
SCALE: AS NOTED

No.	DESCRIPTION	DATE
	REVISIONS	

MSD
Engineering Division

METROPOLITAN SEWERAGE DISTRICT • BUNCOMBE COUNTY, NORTH CAROLINA •

P:\MSD\Projects\Active Projects\ENGINEERING\Incinerator Project\Civil\Layout Returns\DUMP.dwg, 10/6/2021 10:05 AM, WWW