


WASTEWATER TREATMENT PLANT REHABILITATION
(PROJECT NO. 2022024)
MSD OF BUNCOMBE COUNTY

INDEX OF DRAWINGS	
SHEET NO.	DESCRIPTION
C-1	INDEX OF DRAWINGS AND VICINITY MAP
PL-1	PLAN
PL-2	DETAILS
PL-3	ELEVATIONS AND DETAIL
D-1	DETAILS
D-2	DETAILS
D-3	DETAILS
D-4	DETAILS

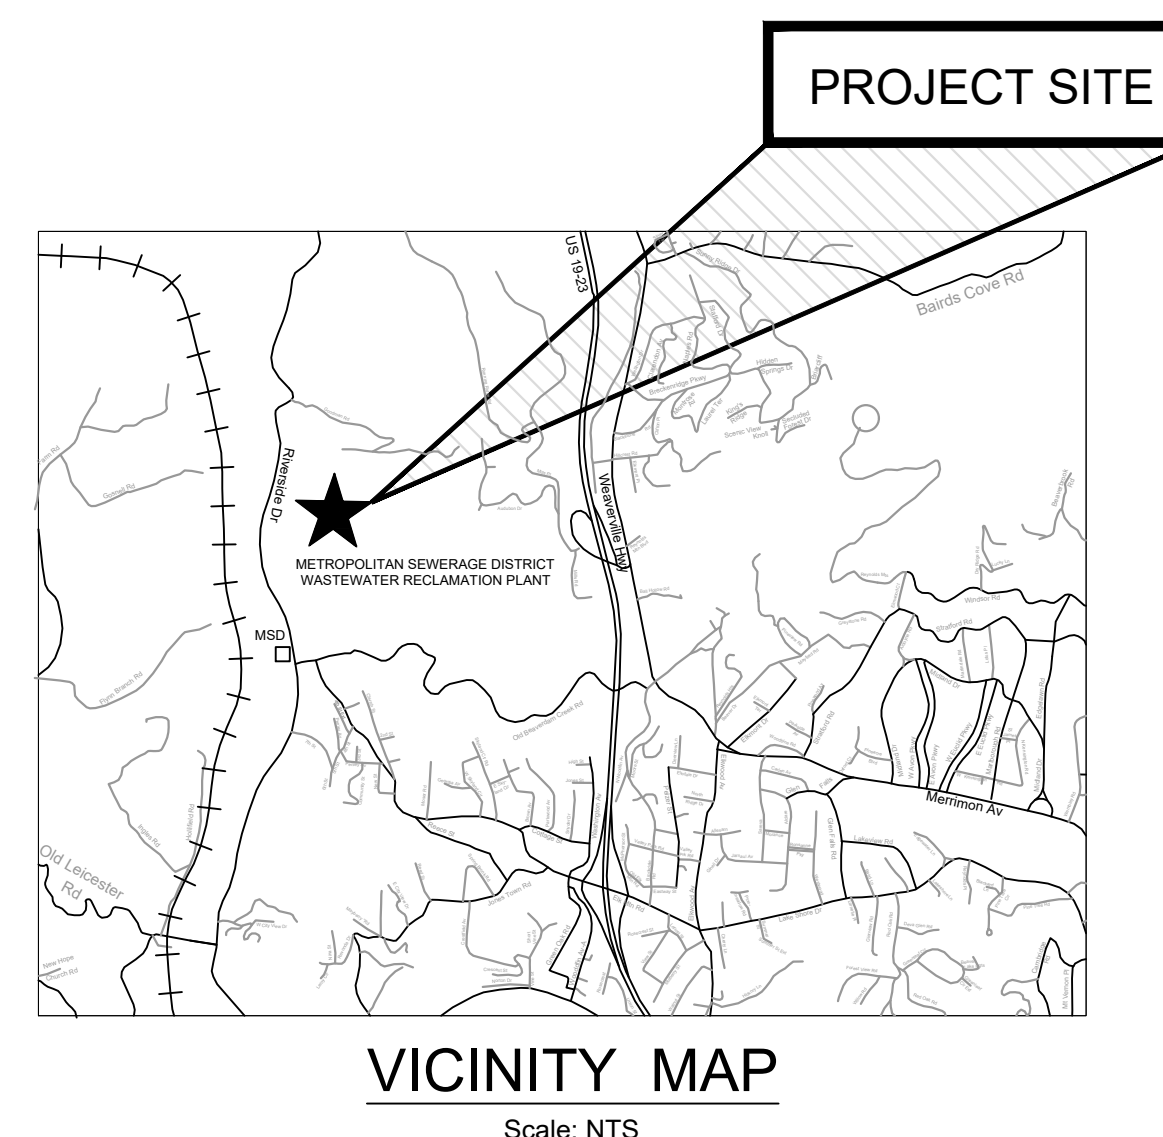

1. ALL WORK ON THIS PROJECT SHALL COMPLY WITH THE CURRENT STANDARD DETAILS AND SPECIFICATIONS OF THE METROPOLITAN SEWERAGE DISTRICT OF BUNCUMCOE COUNTY. SPECIAL CONDITIONS AND SPECIAL PROVISIONS MAY APPLY TO THIS PROJECT - SEE SPECIFICATIONS.
2. ALL WORK SHALL COMPLY WITH FEDERAL, STATE, AND LOCAL LAWS AND REGULATIONS, AS MAY BE APPLICABLE TO THIS PROJECT AND THE WORK DONE HEREUNDER.
3. ANY MODIFICATIONS TO THESE CONSTRUCTION PLANS OR SPECIFICATIONS SHALL BE APPROVED BY THE MSD PROJECT ENGINEER.
4. THE CONTRACTOR SHALL TAKE ALL NECESSARY STEPS TO KEEP THE SEWER AND ALL OTHER UTILITIES IN SERVICE AT ALL TIMES DURING CONSTRUCTION. THE CONTRACTOR SHALL ASSUME ALL RESPONSIBILITY FOR REPAIRS OF ANY KIND FOR DAMAGES RESULTING FROM THE CONTRACTOR'S CONSTRUCTION ACTIVITIES.



Digitally signed by
Shaun Armistead
Date: 2025.07.21
13:58:26 -04'00'


[illegible]


DRAWING: L10			
CHECKED BY: SKA	DATE: 07/16/2025		
APPROVED: SKA	SCALE: AS NOTED		



Engineering Division



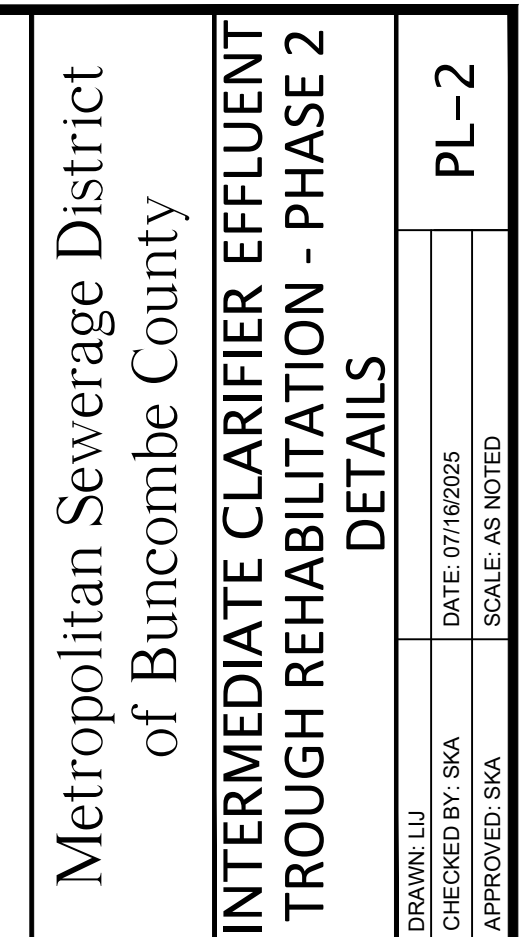


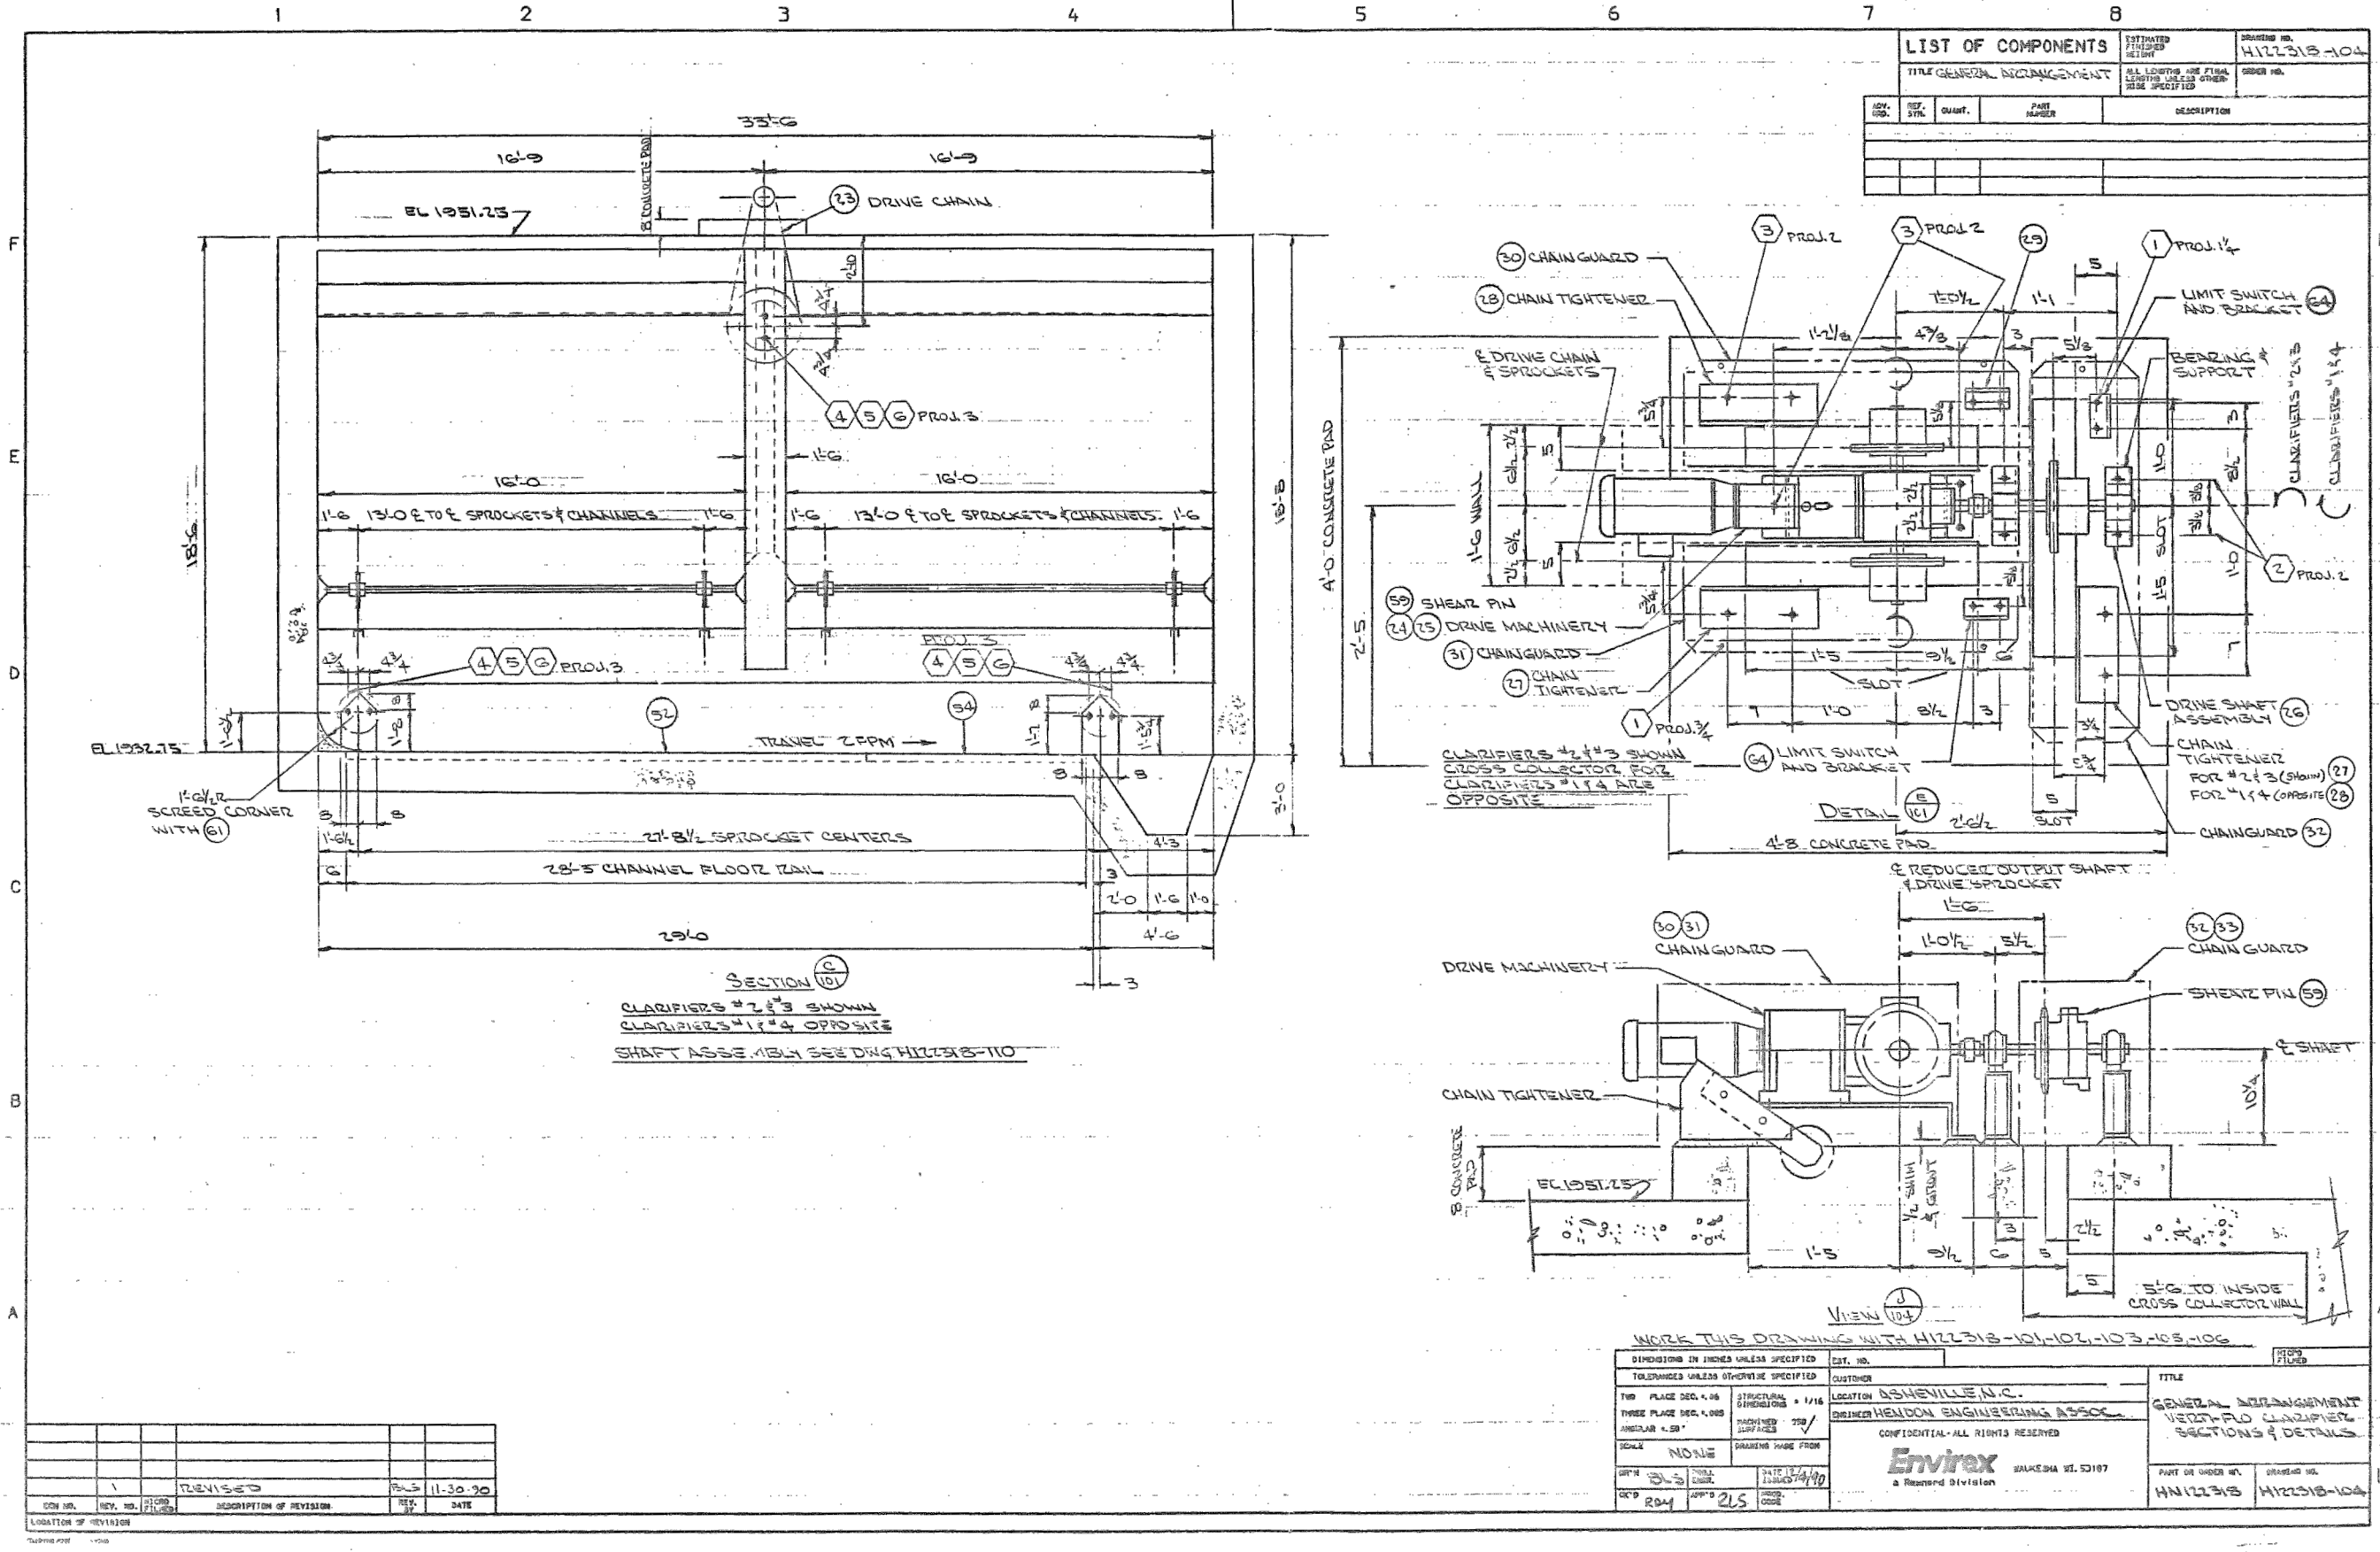

Engineering Division

Metropolitan Sewerage District
of Buncombe County

DRAWN: LIJ	
CHECKED BY: SKA	DATE: 07/16/2025
APPROVED: SKA	SCALE: AS NOTED
D-2	

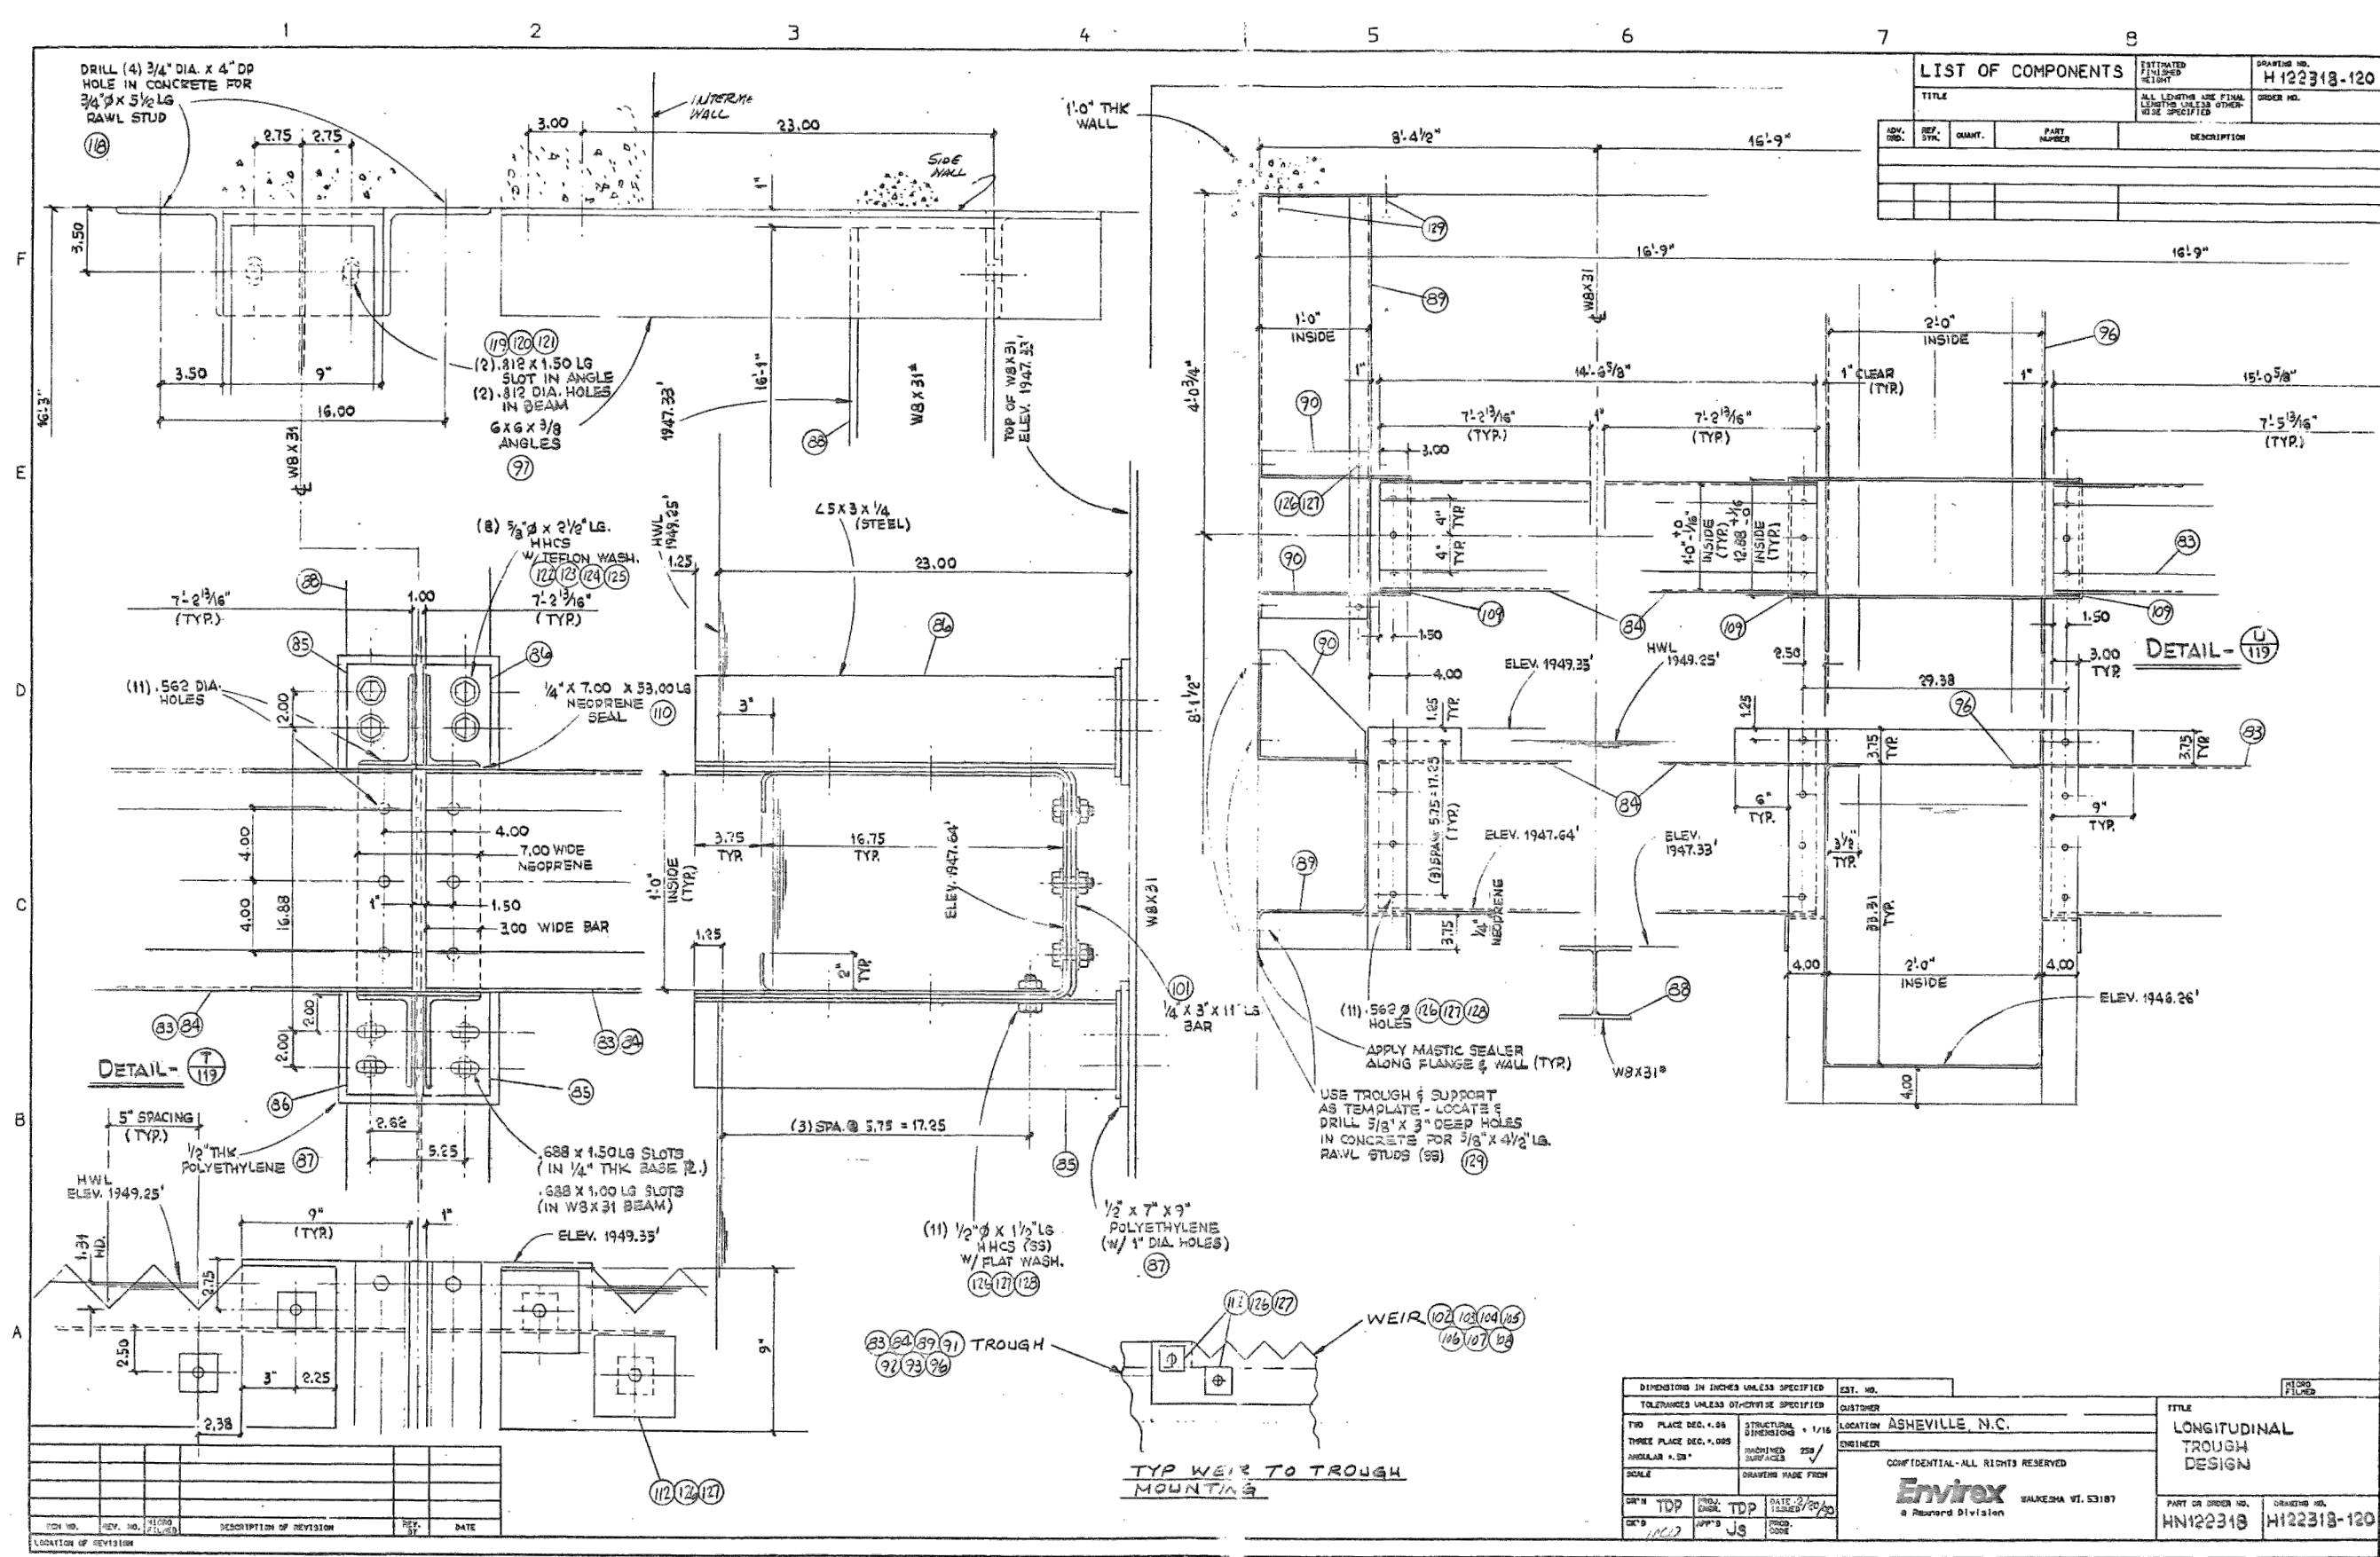[illegible]